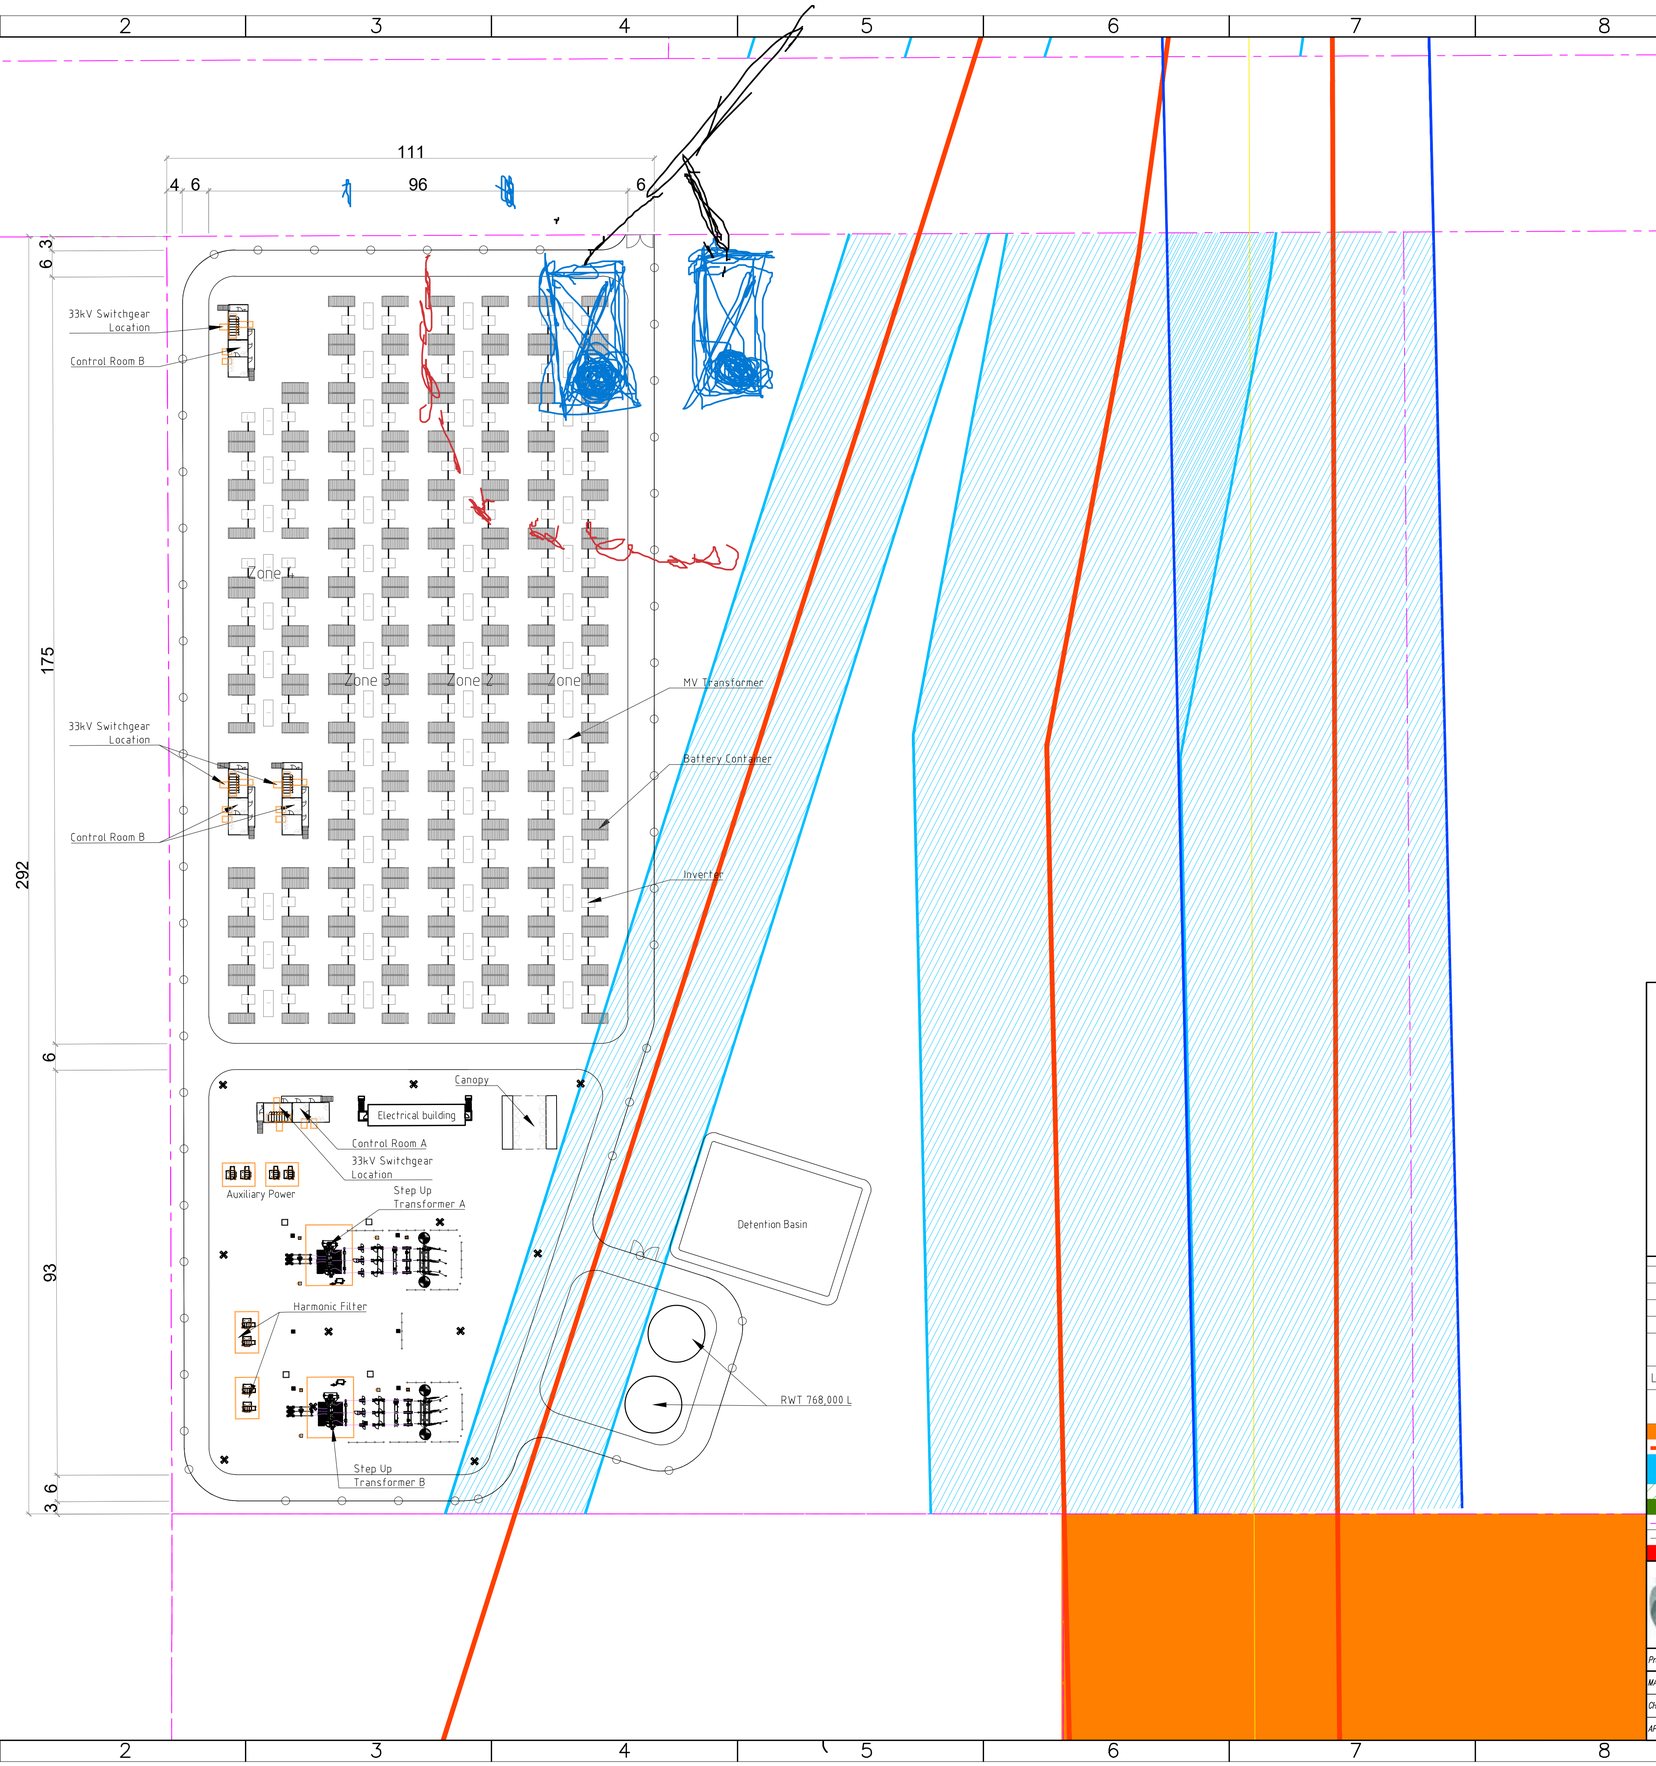

No.		
1	220	Battery Container – HithiumTI ESS 5015kWh
2	110	PCS (Inverter) – PF4200 K2
3	55	MV Transformer – TWIN SKID COMPACT GEN3
4	4	AUX TFR – Auxiliary Power

LEGEND

Mark	Description
	TEMPORARY CONSTRUCTION & LAYDOWN FACILITIES
	OVERHEAD LINES (OHP)
	EASEMENT (BASED ON CERTIFICATE OF TITLE, ACTUAL LOCATION TO BE CONFIRMED BY ESSENTIAL ENERGY).
	BESS SITE DEVELOPMENT FOOT PRINT = 36 Hectares
	LAND 843 & 838
	BOUNDARY LINE
	FENCE
	PROPOSED SITE LEASE

SynCo Global & Partners

GENERAL ARRANGEMENT

Product: ARMIDALE BESS PROJEC ACA ASLY DRC: ASLY

Proj. no. XX

			Units: MM	Based on Document:	Date: 08-05-2023
MADE	VG	VG			
CHKD	CM	CM	Page No. 1	Scale: 1:500	Size: A1	Doc. ID: XX-X-XXXXX	Rev. 00
APPD	CM	CM			

This drawing is the property of Wärtsilä and shall neither be copied, shown nor communicated to a third party without the consent of the owner.

Internal